



Facility Name - Level:

**ENGINEERING**

**BUILDING 9 THIRD FLOOR**

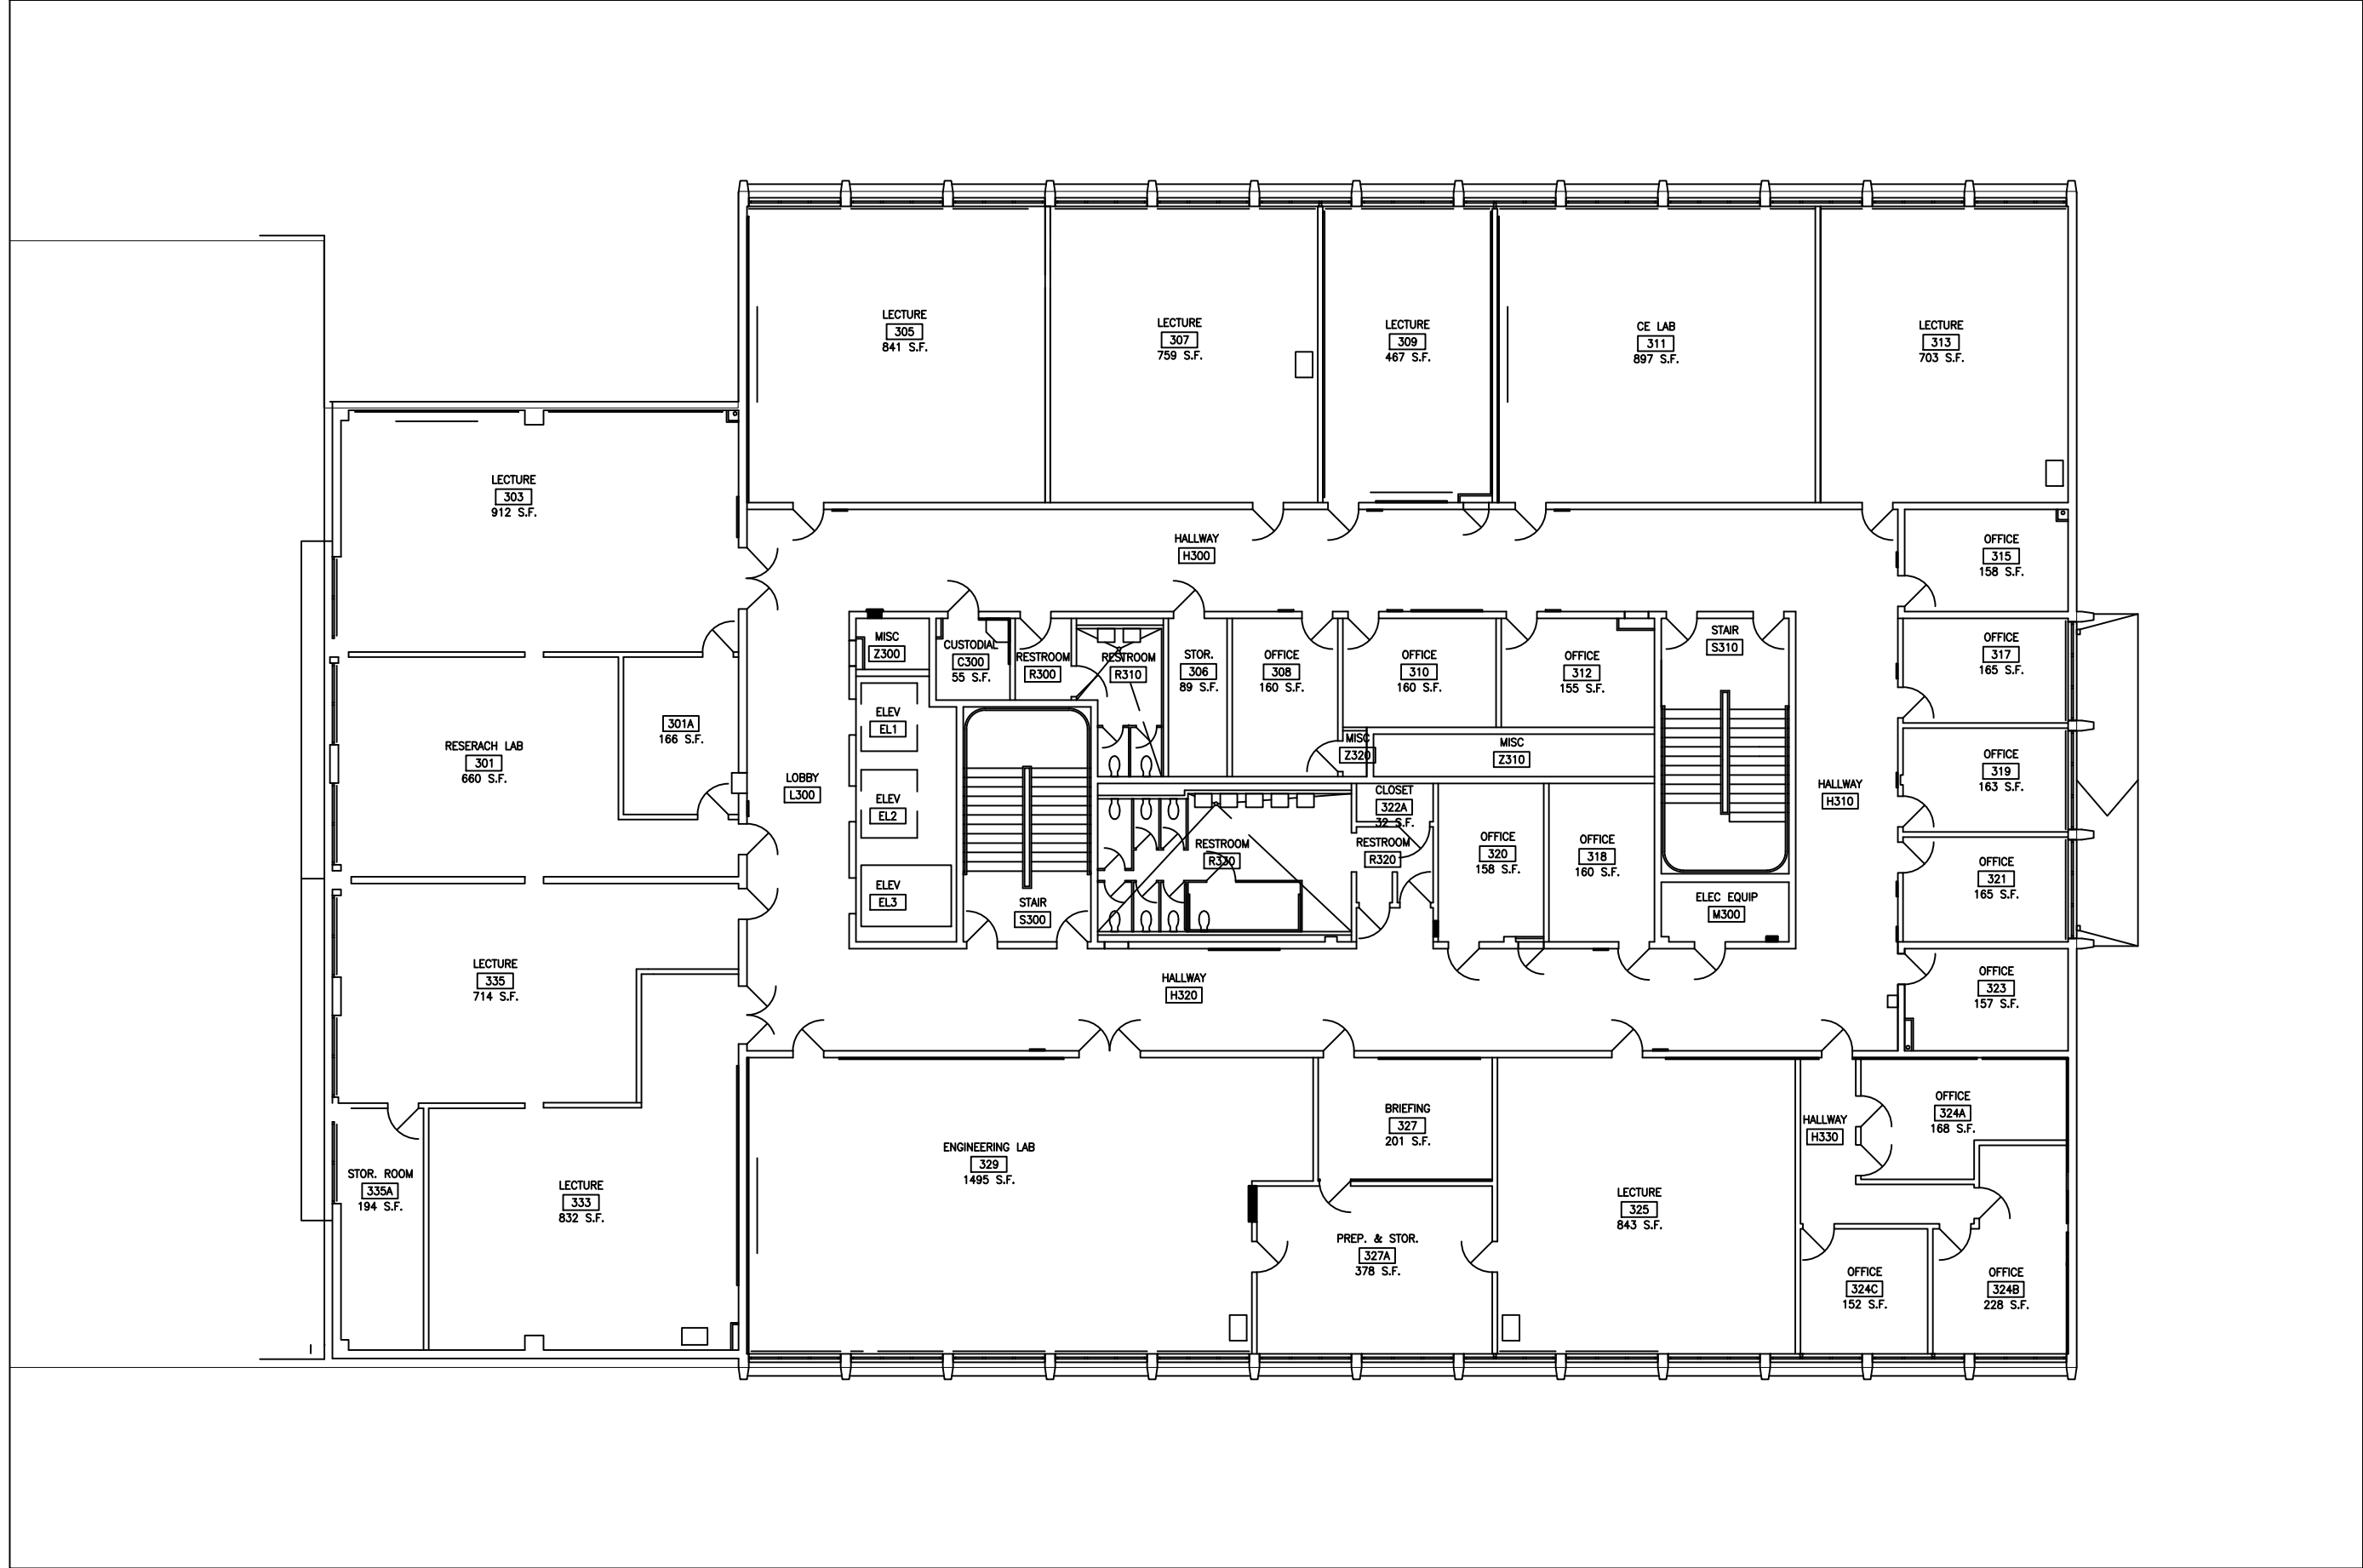

Overall

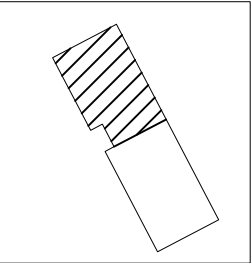

KEY PLAN

Revised Date:

2/26/19

Scale:

1/16" = 1'-0"

Page 7 of 10

Building No.

**9**