


For Reference Only

ENGINEERING

BUILDING 9 SECOND FLOOR

Overall

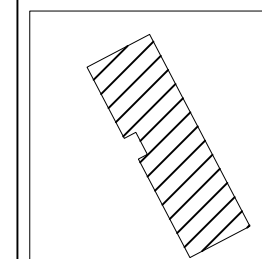

KEY PLAN

Revised Date:

2/26/19


Scale:

$$1/32'' = 1'-0''$$


Page 4 of 10

Building No.

g

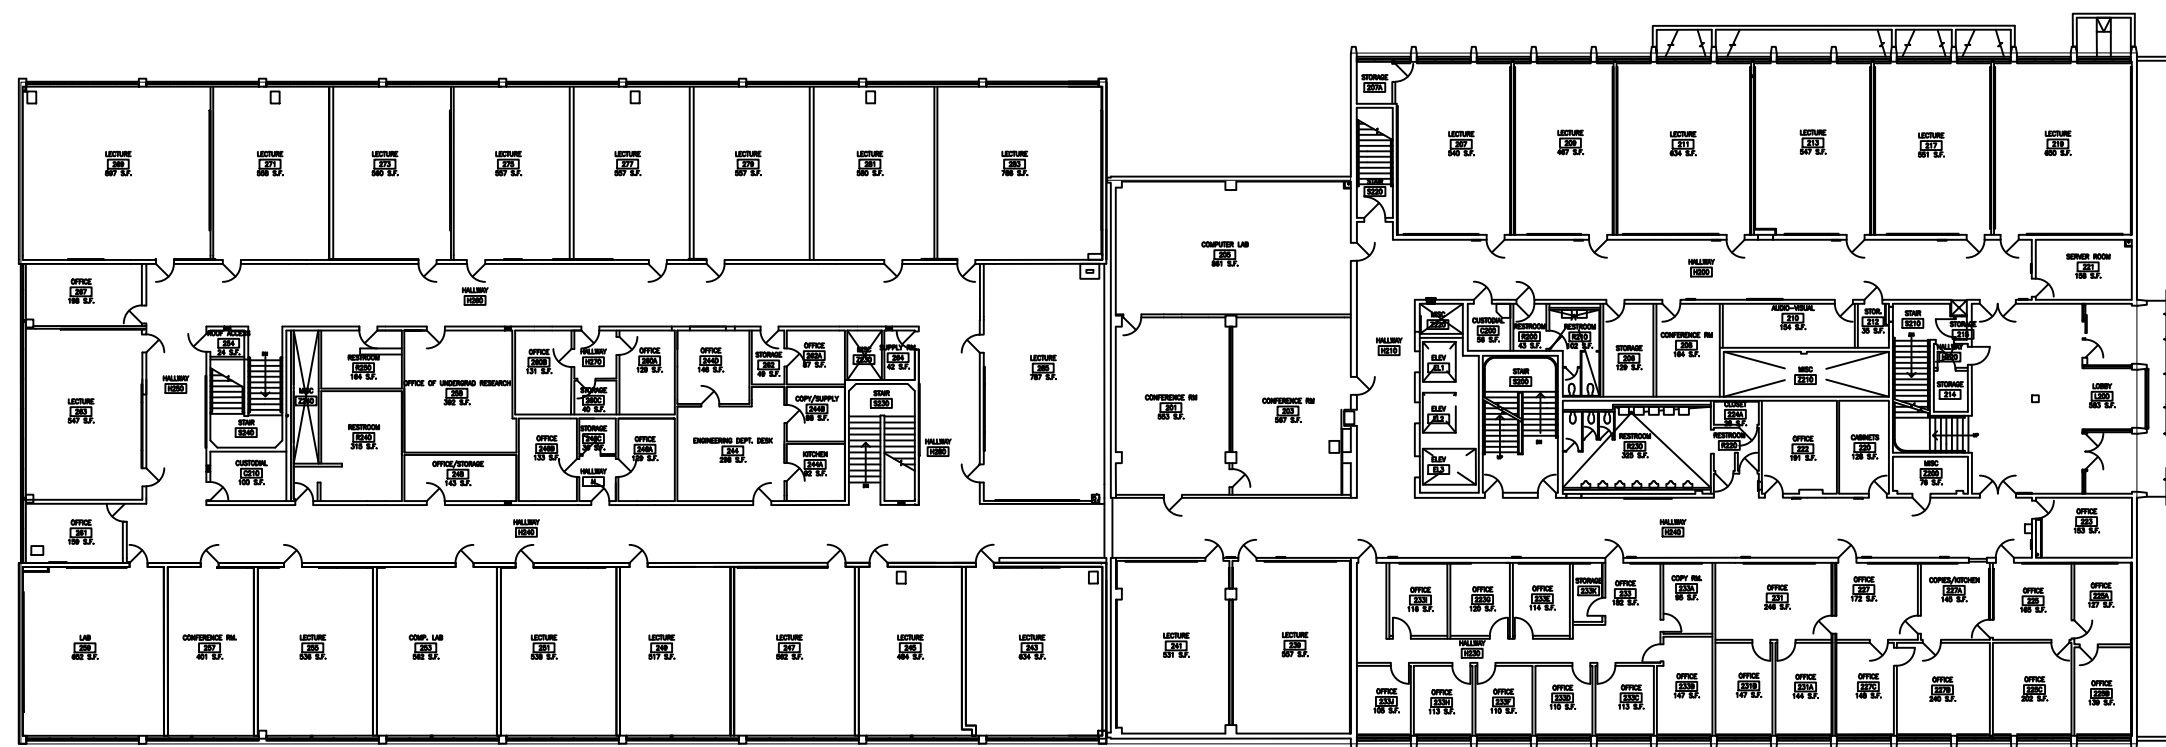

C A L I F O R N I A S T A T E P O L Y T E C H N I C U N I V E R S I T Y , P O M O N A

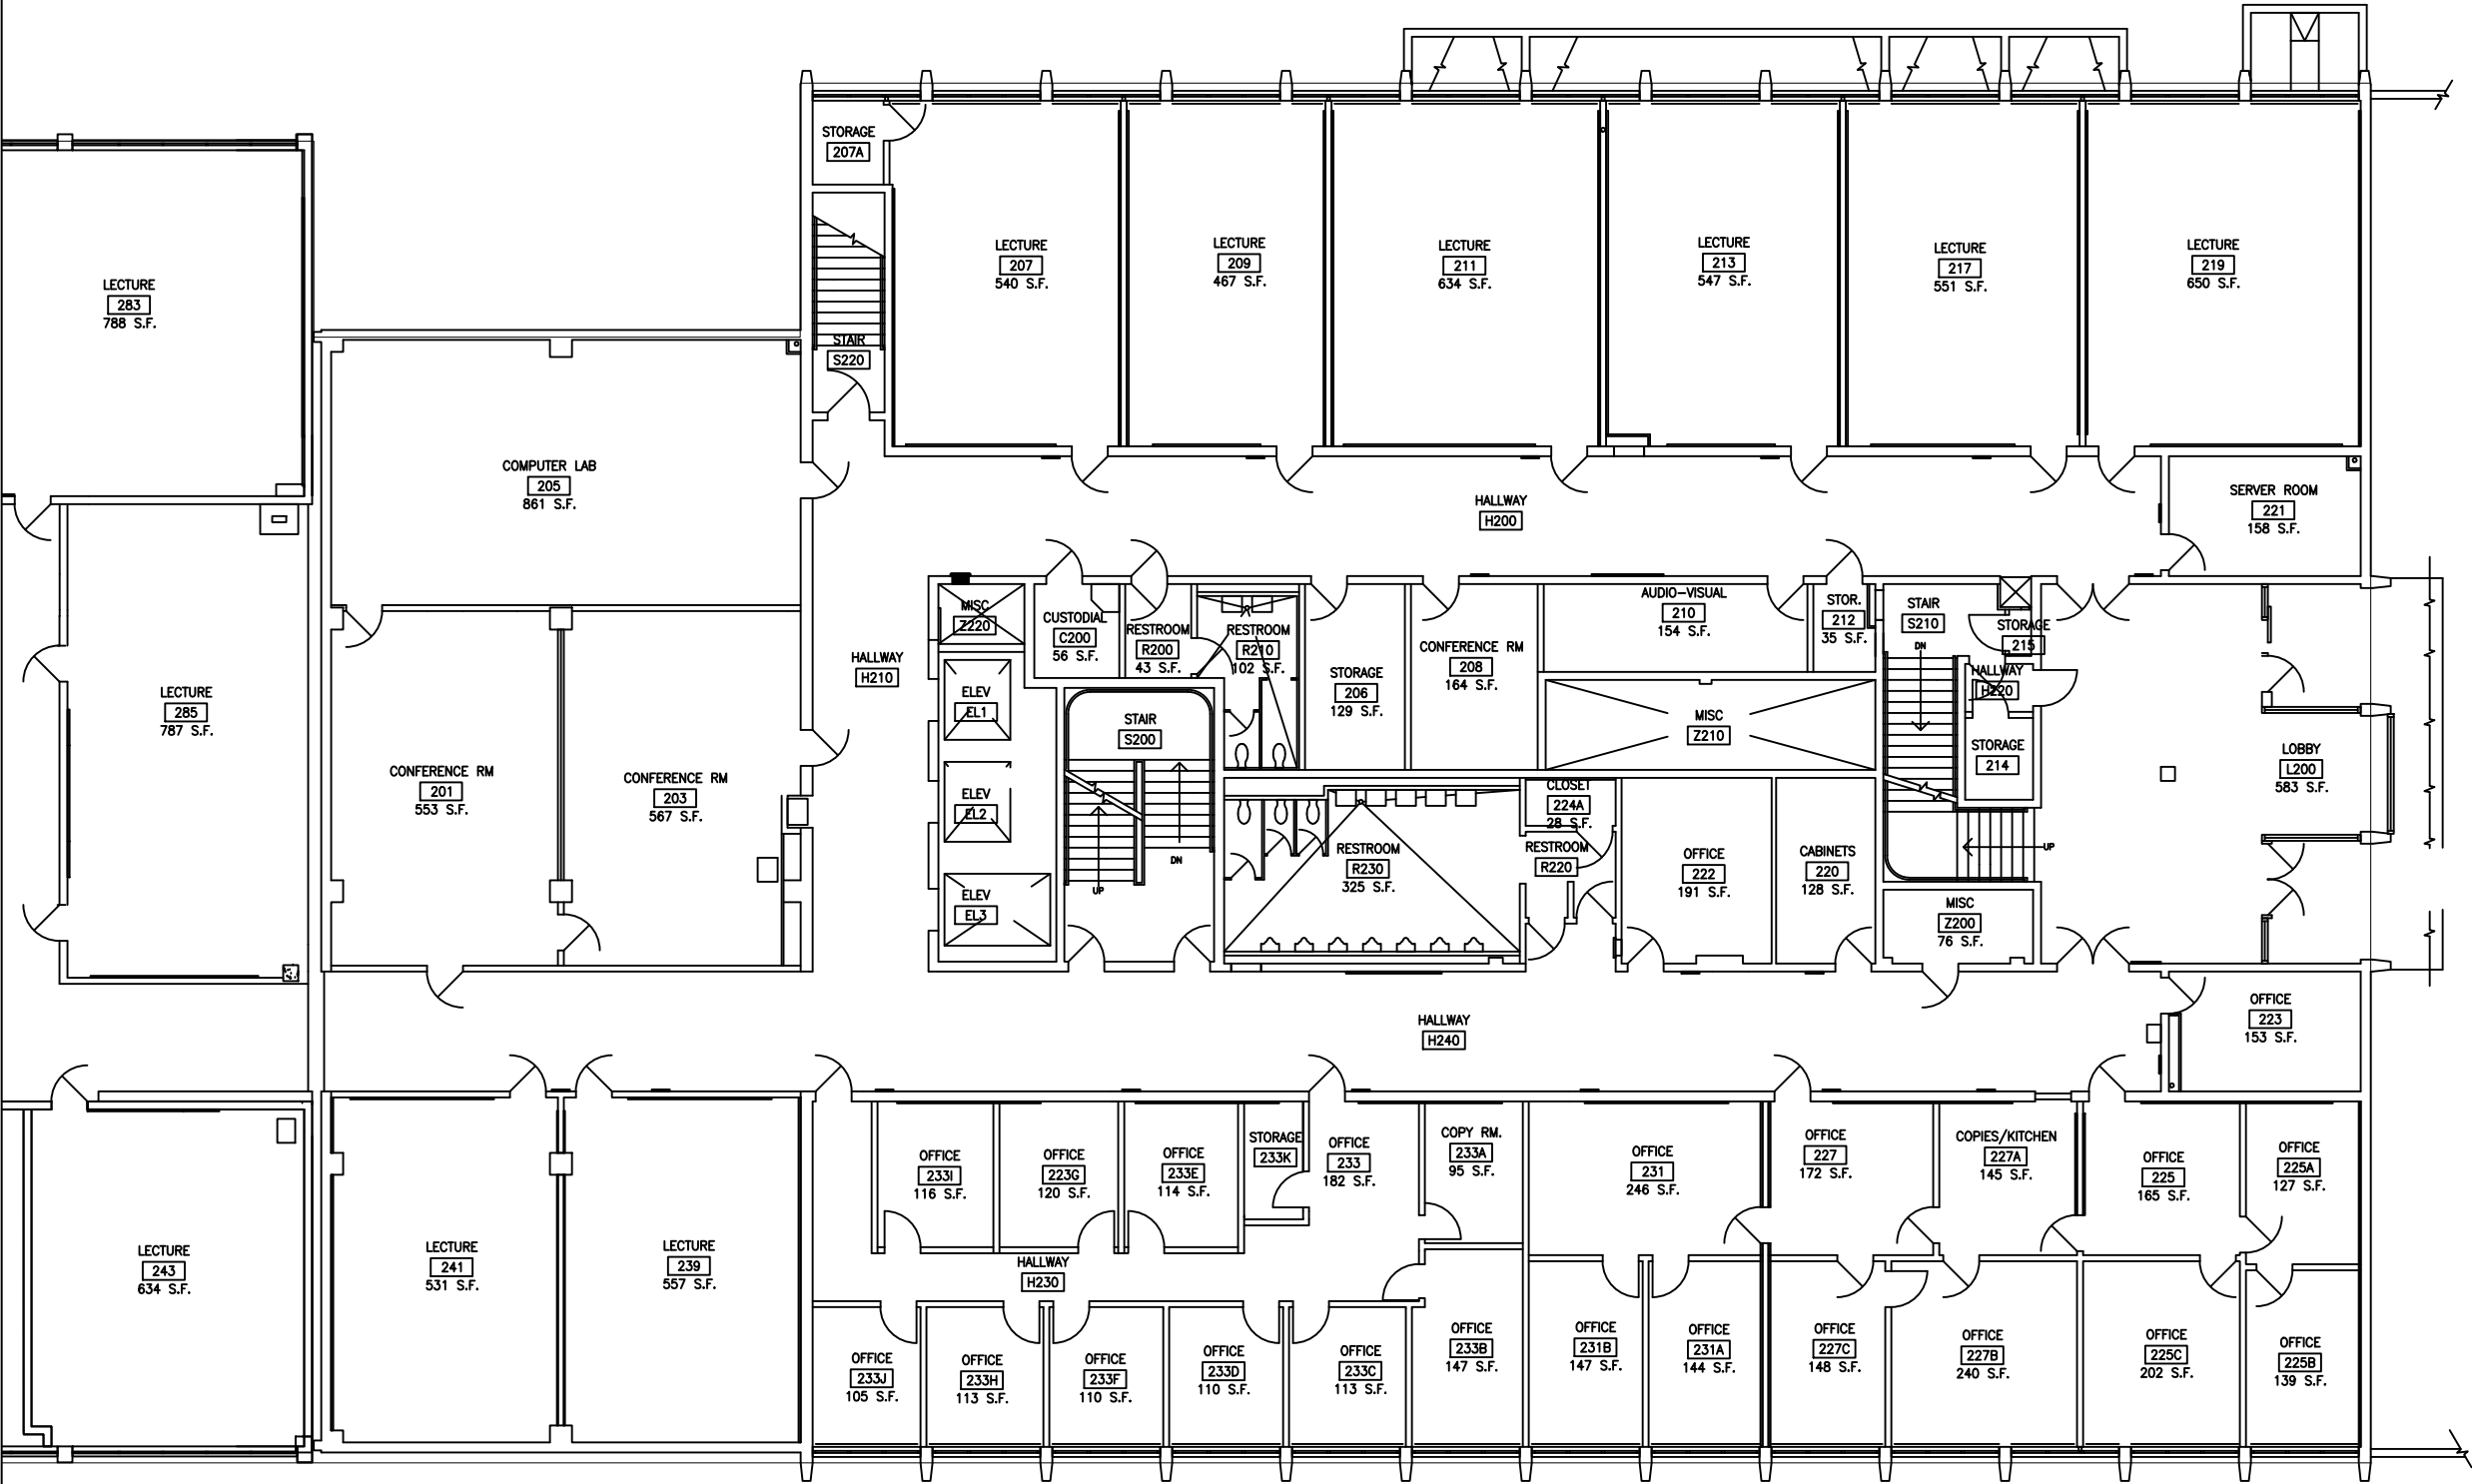


For Reference Only

Facility Name - Level:

ENGINEERING

BUILDING 9 SECOND FLOOR

AREA A

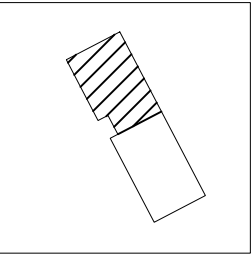

KEY PLAN

Revised Date:

2/26/19

Scale:

1/16" = 1'-0"

Page 5 of 10

Building No.

9

