



Facility Name - Level:

ENGINEERING

BUILDING 9 FIRST FLOOR

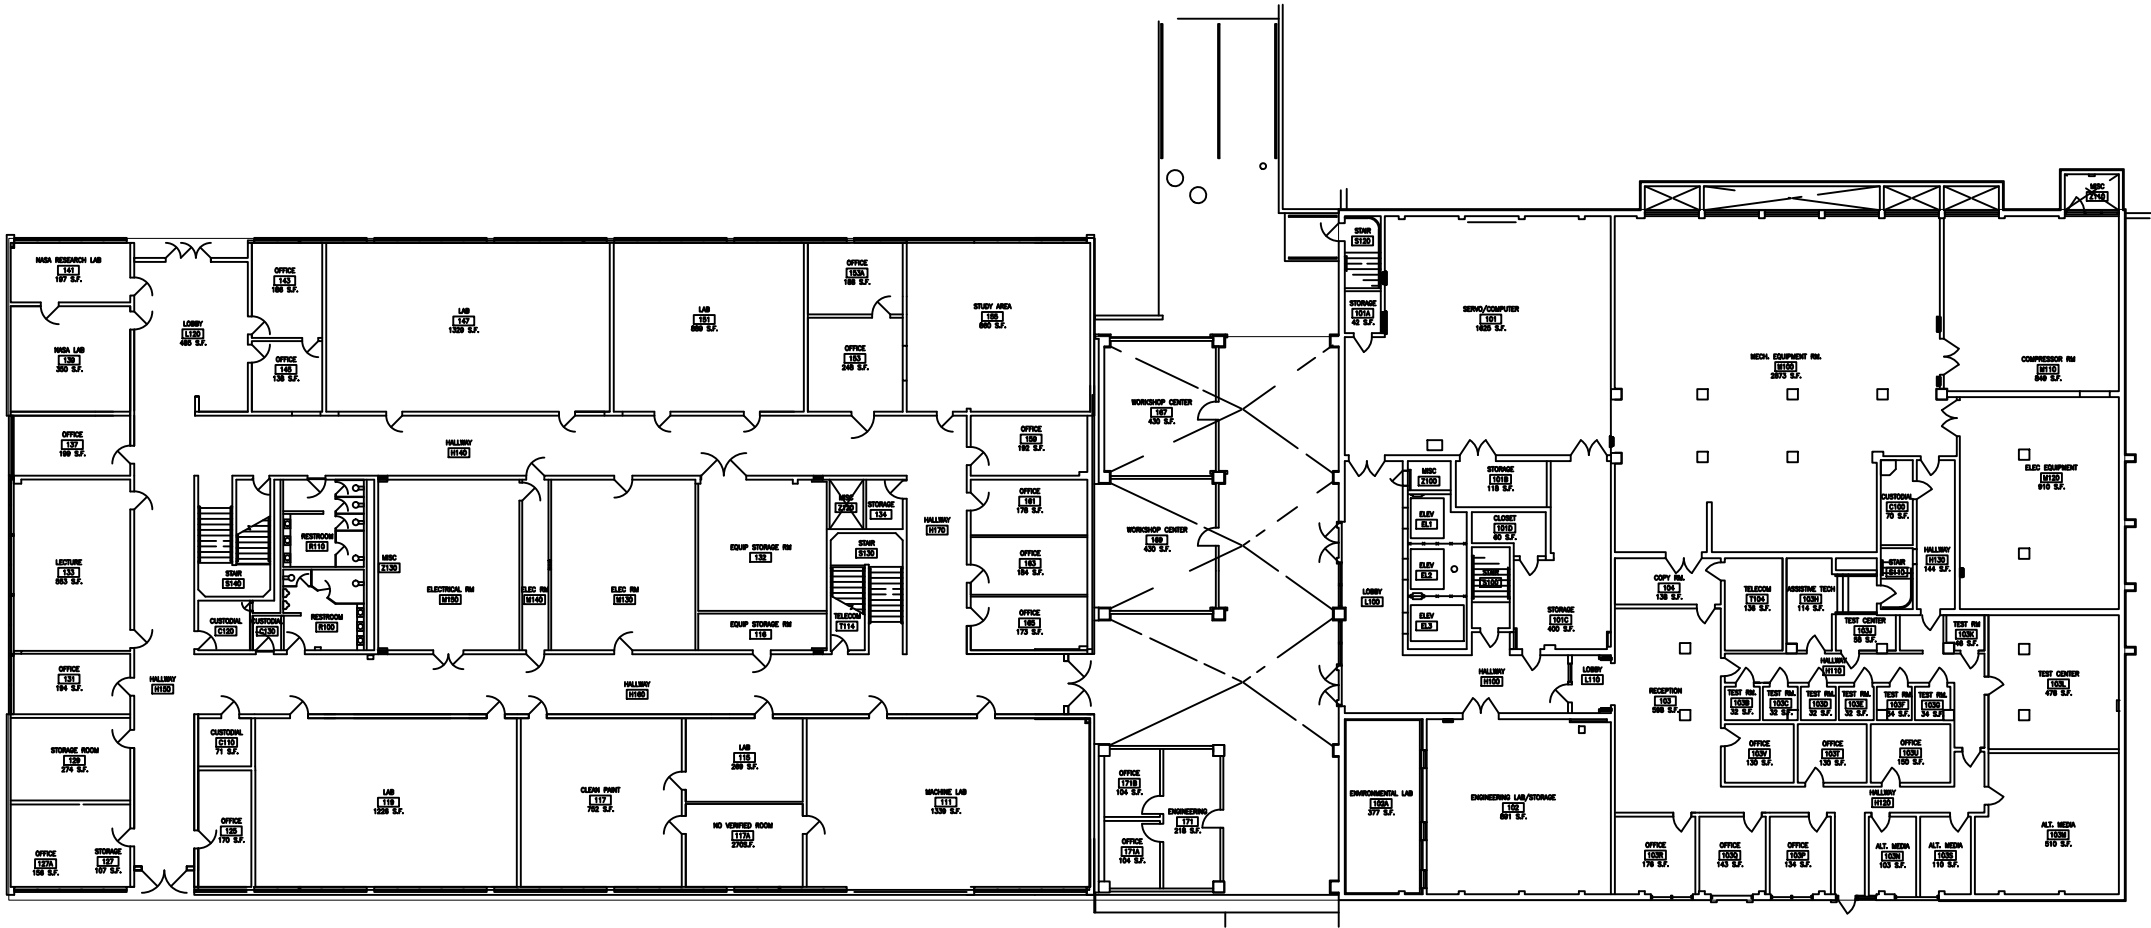

Overall

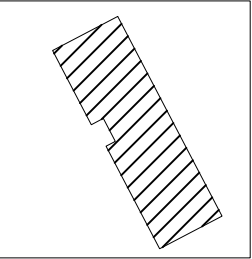

KEY PLAN

Revised Date:

3/8/19

Scale:

1/32" = 1'-0"

Page 1 of 10


Building No.

9


Facility Name - Level:

ENGINEERING

BUILDING 9 FIRST FLOOR

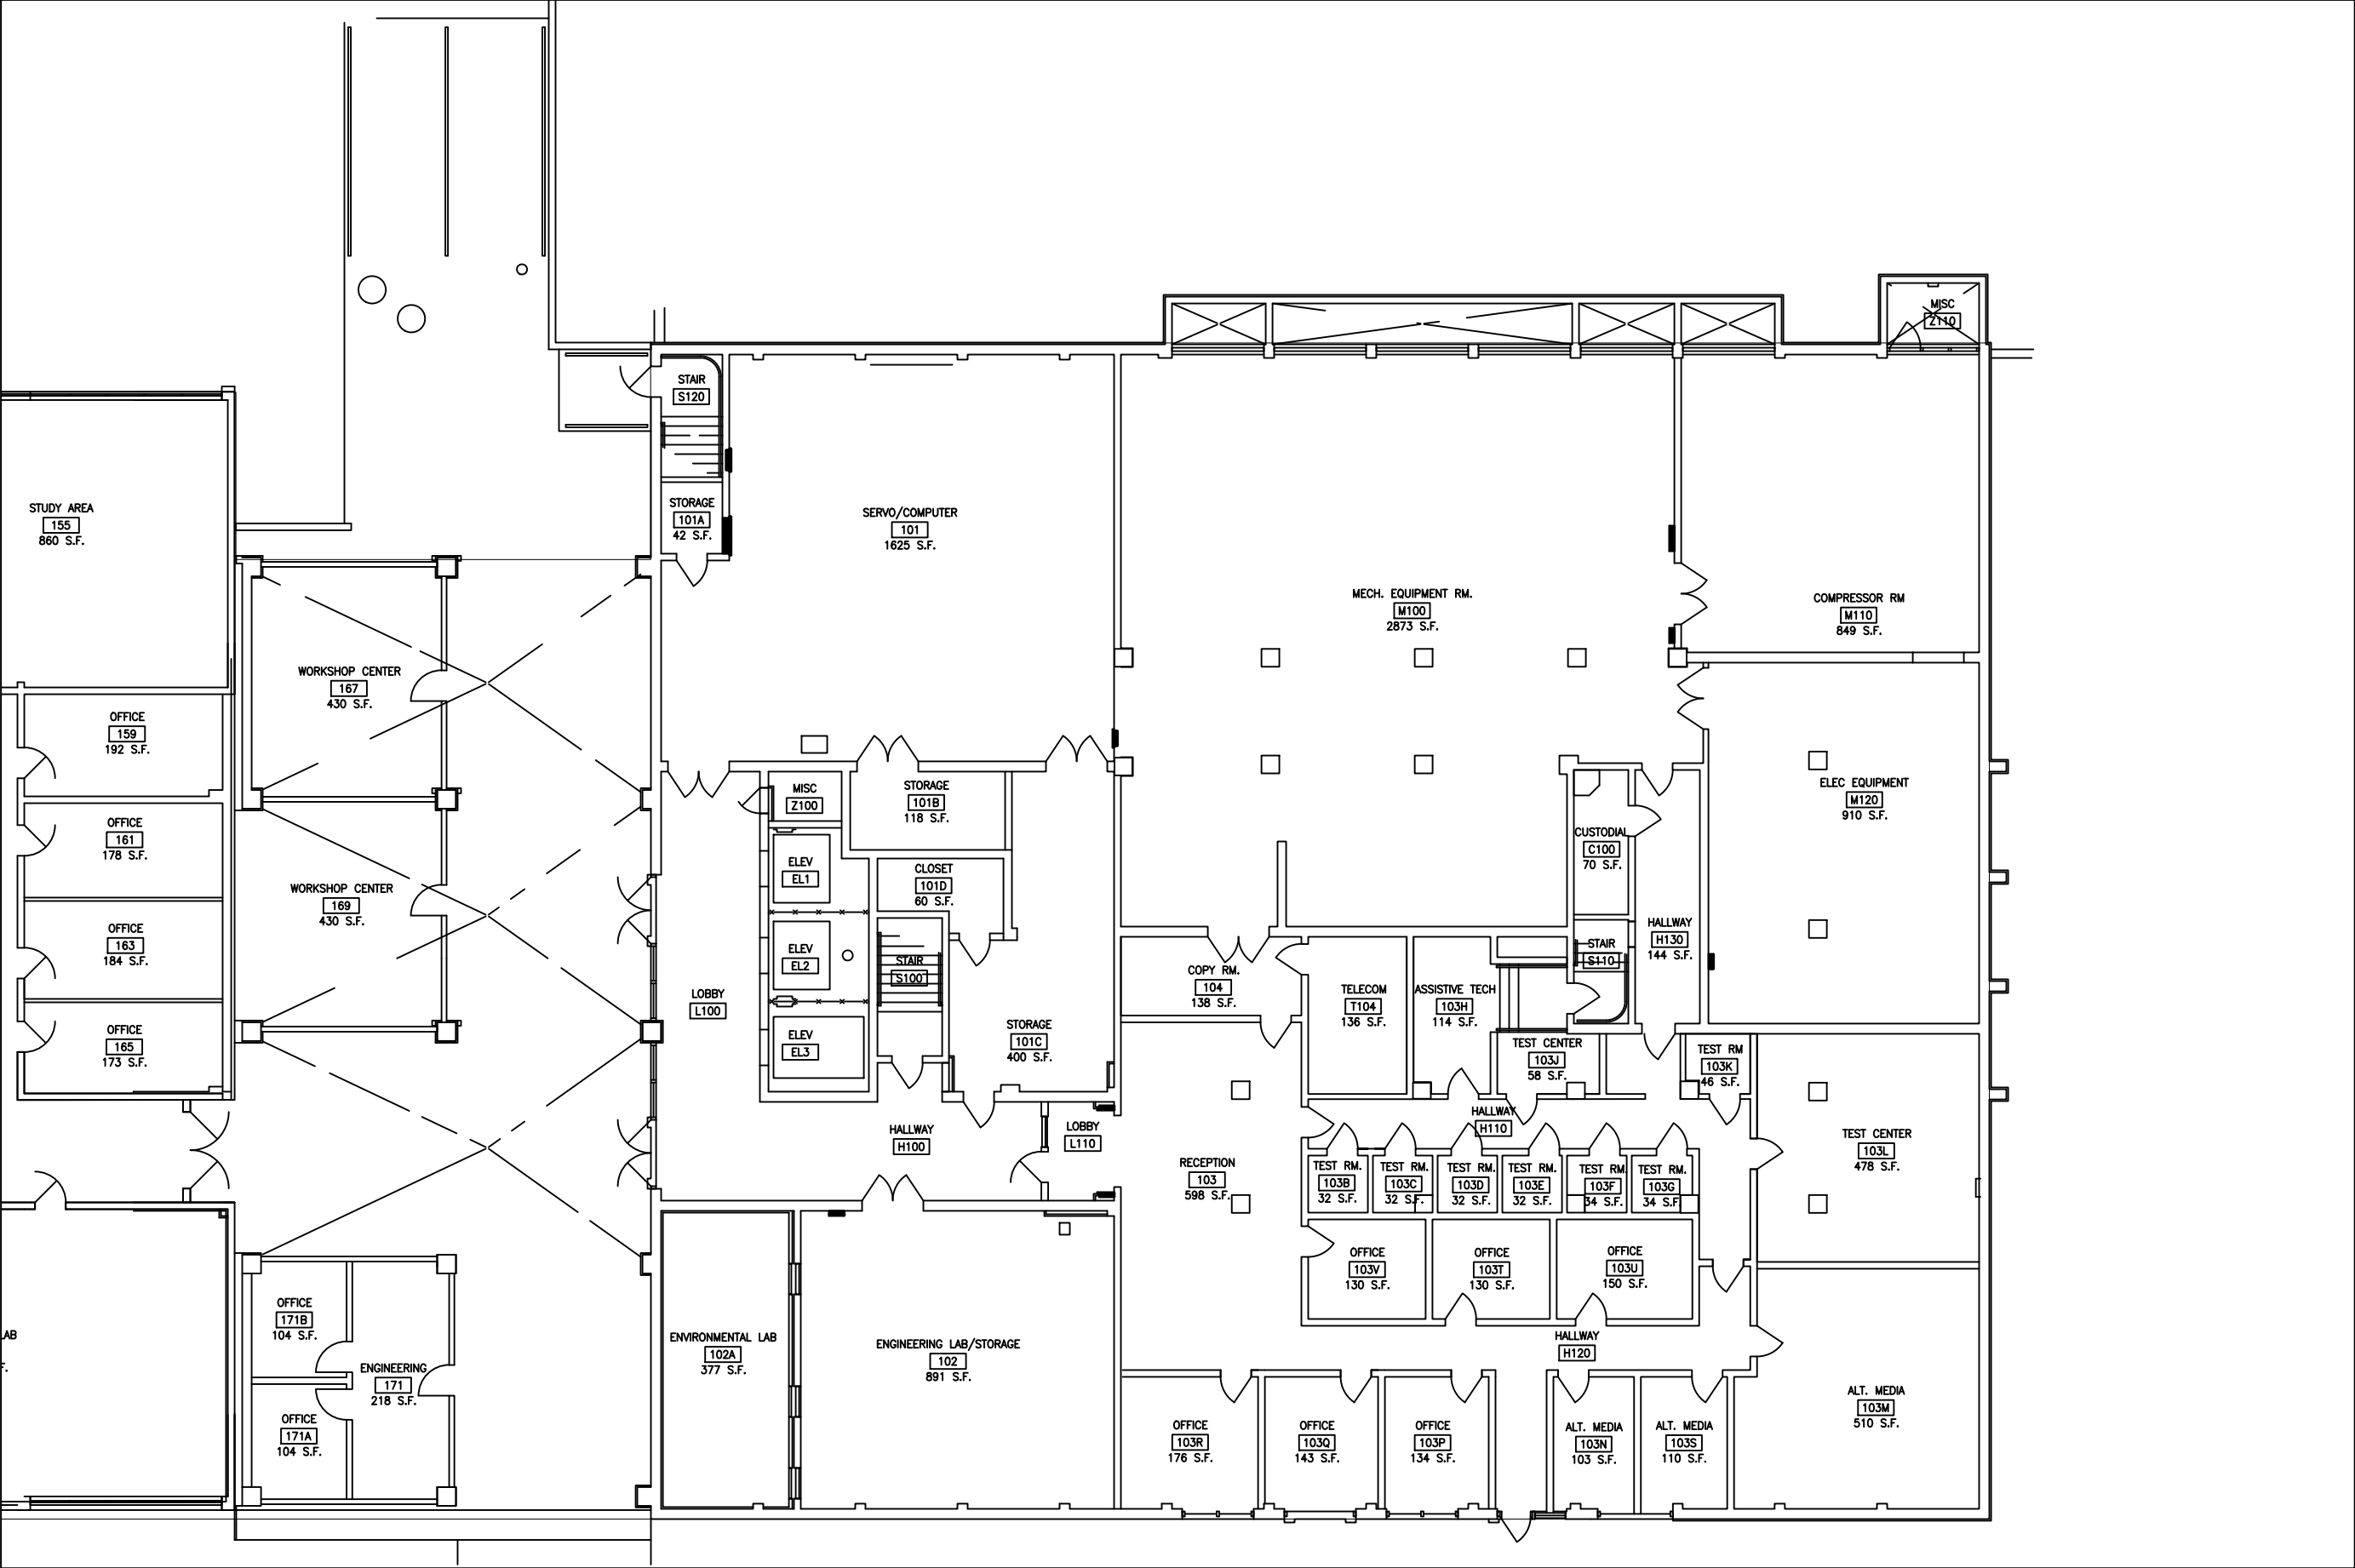

AREA A

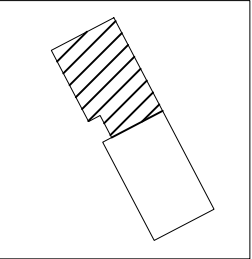

KEY PLAN

Revised Date:

3/8/19

Scale:

1/16" = 1'-0"


Page 2 of 10

Building No.


9

ENGINEERING
BUILDING 9 FIRST FLOOR

Facility Name - Level:

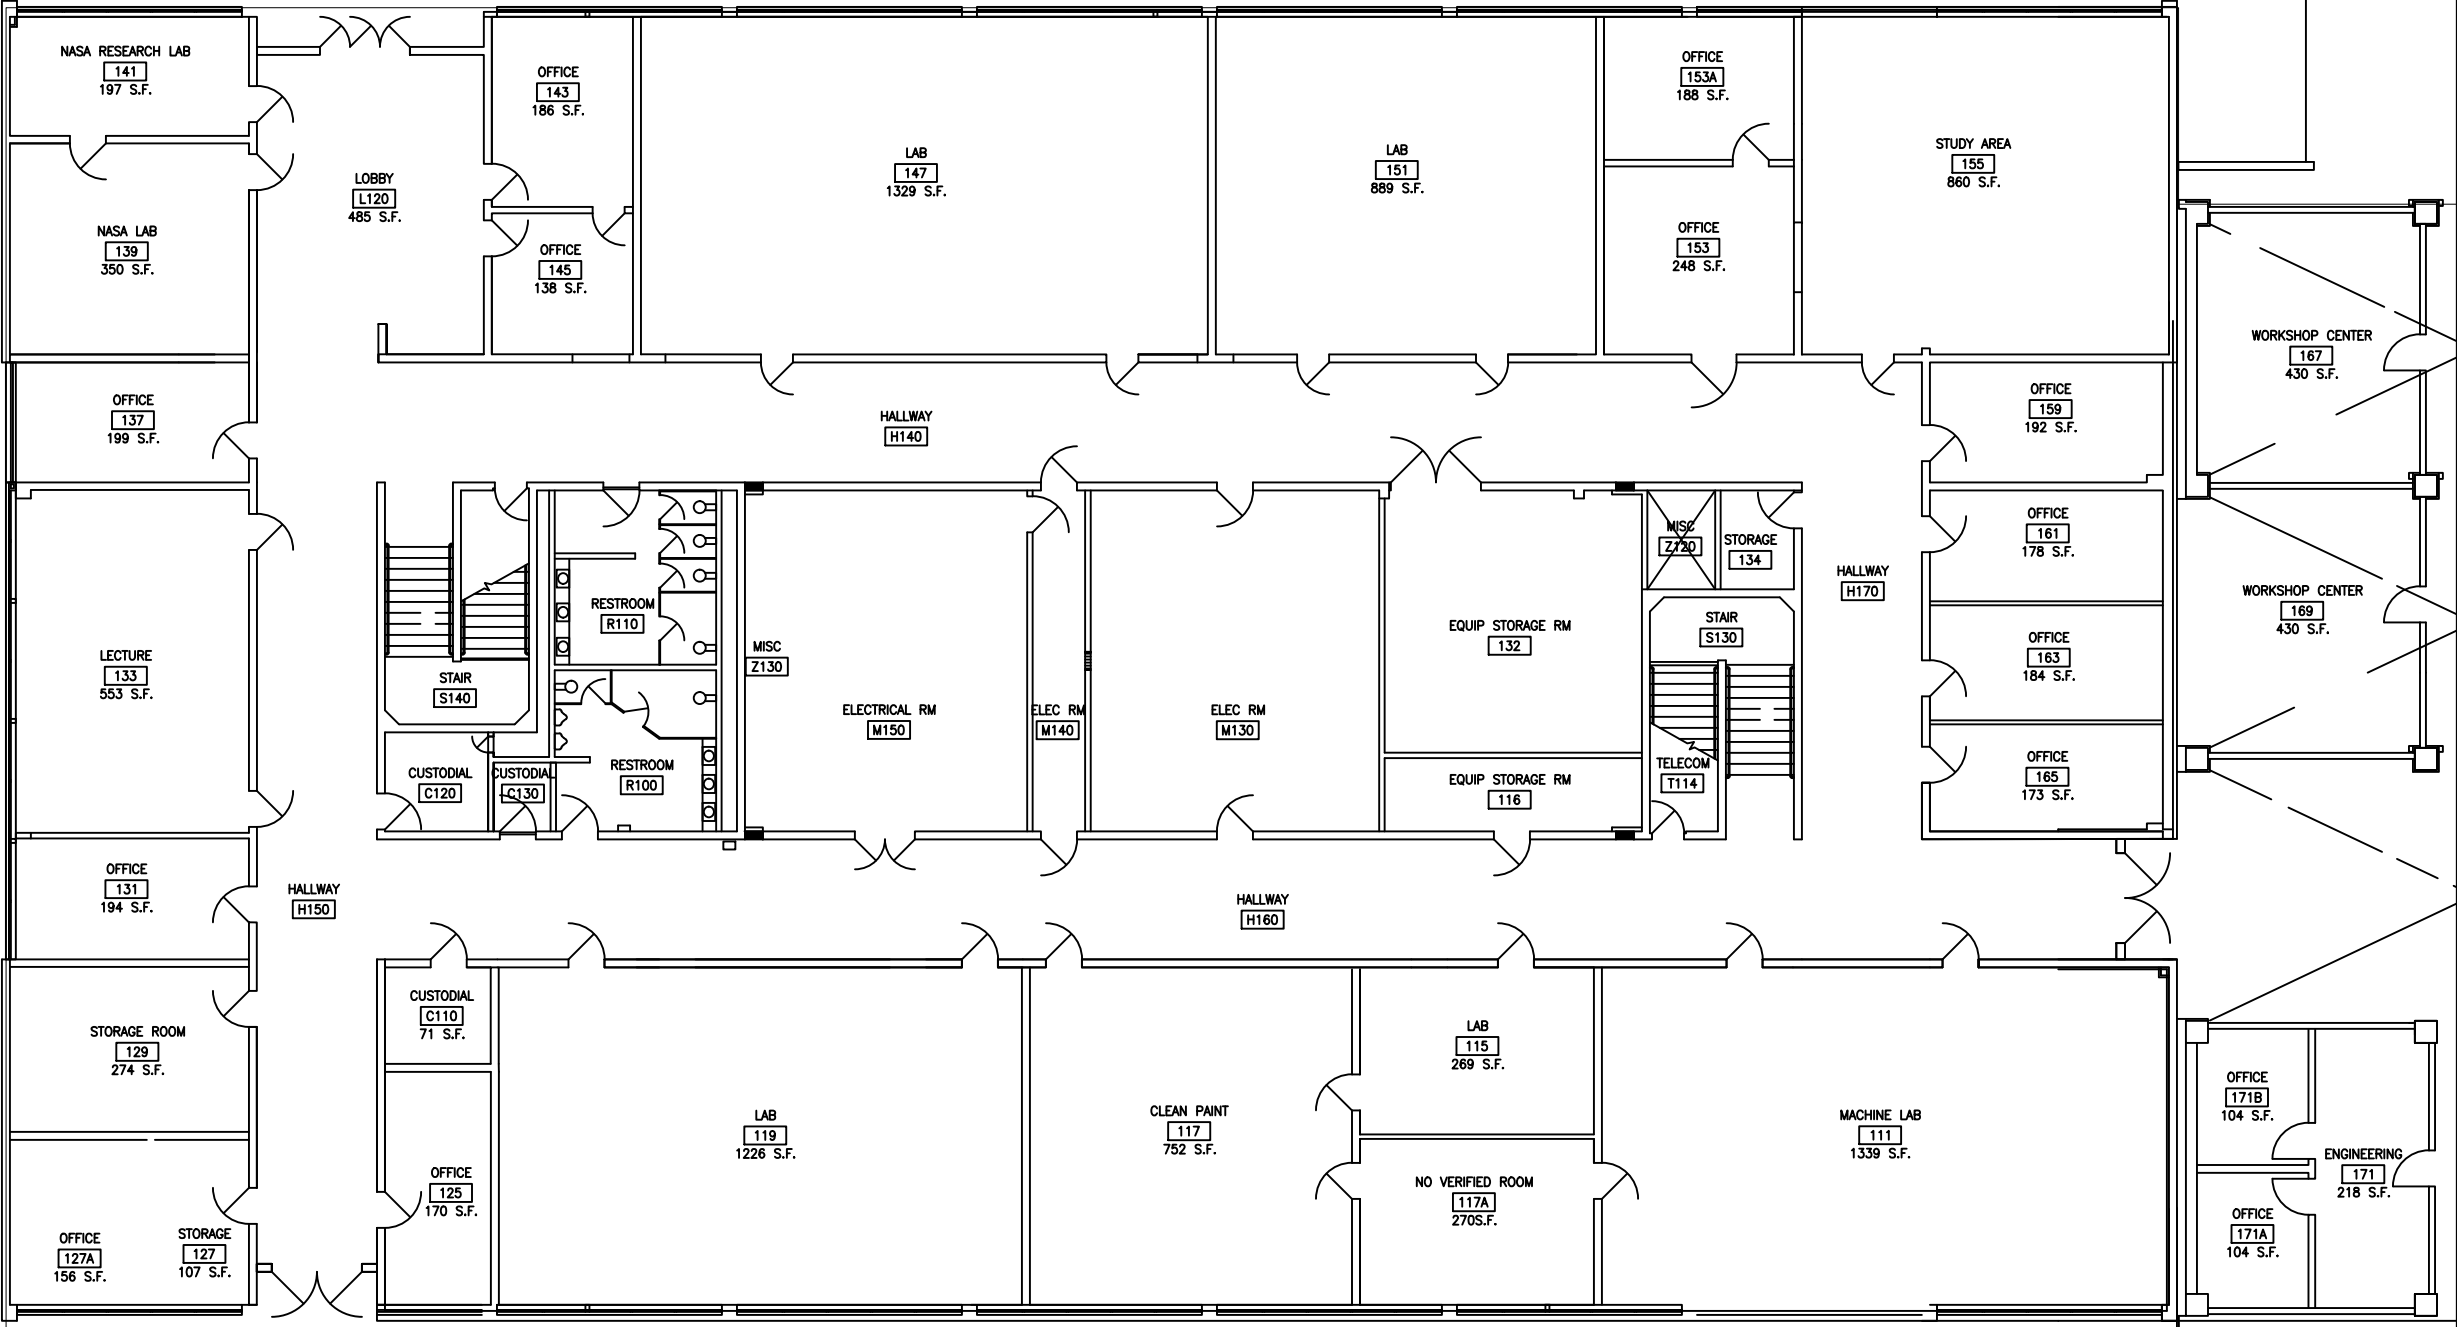

AREA B

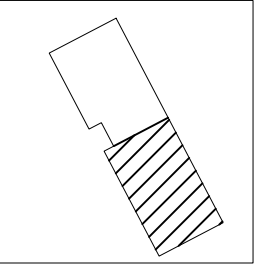

KEY PLAN

Revised Date:

3/8/19

Scale:

1/16" = 1'-0"

Page 3 of 10

Building No.

9